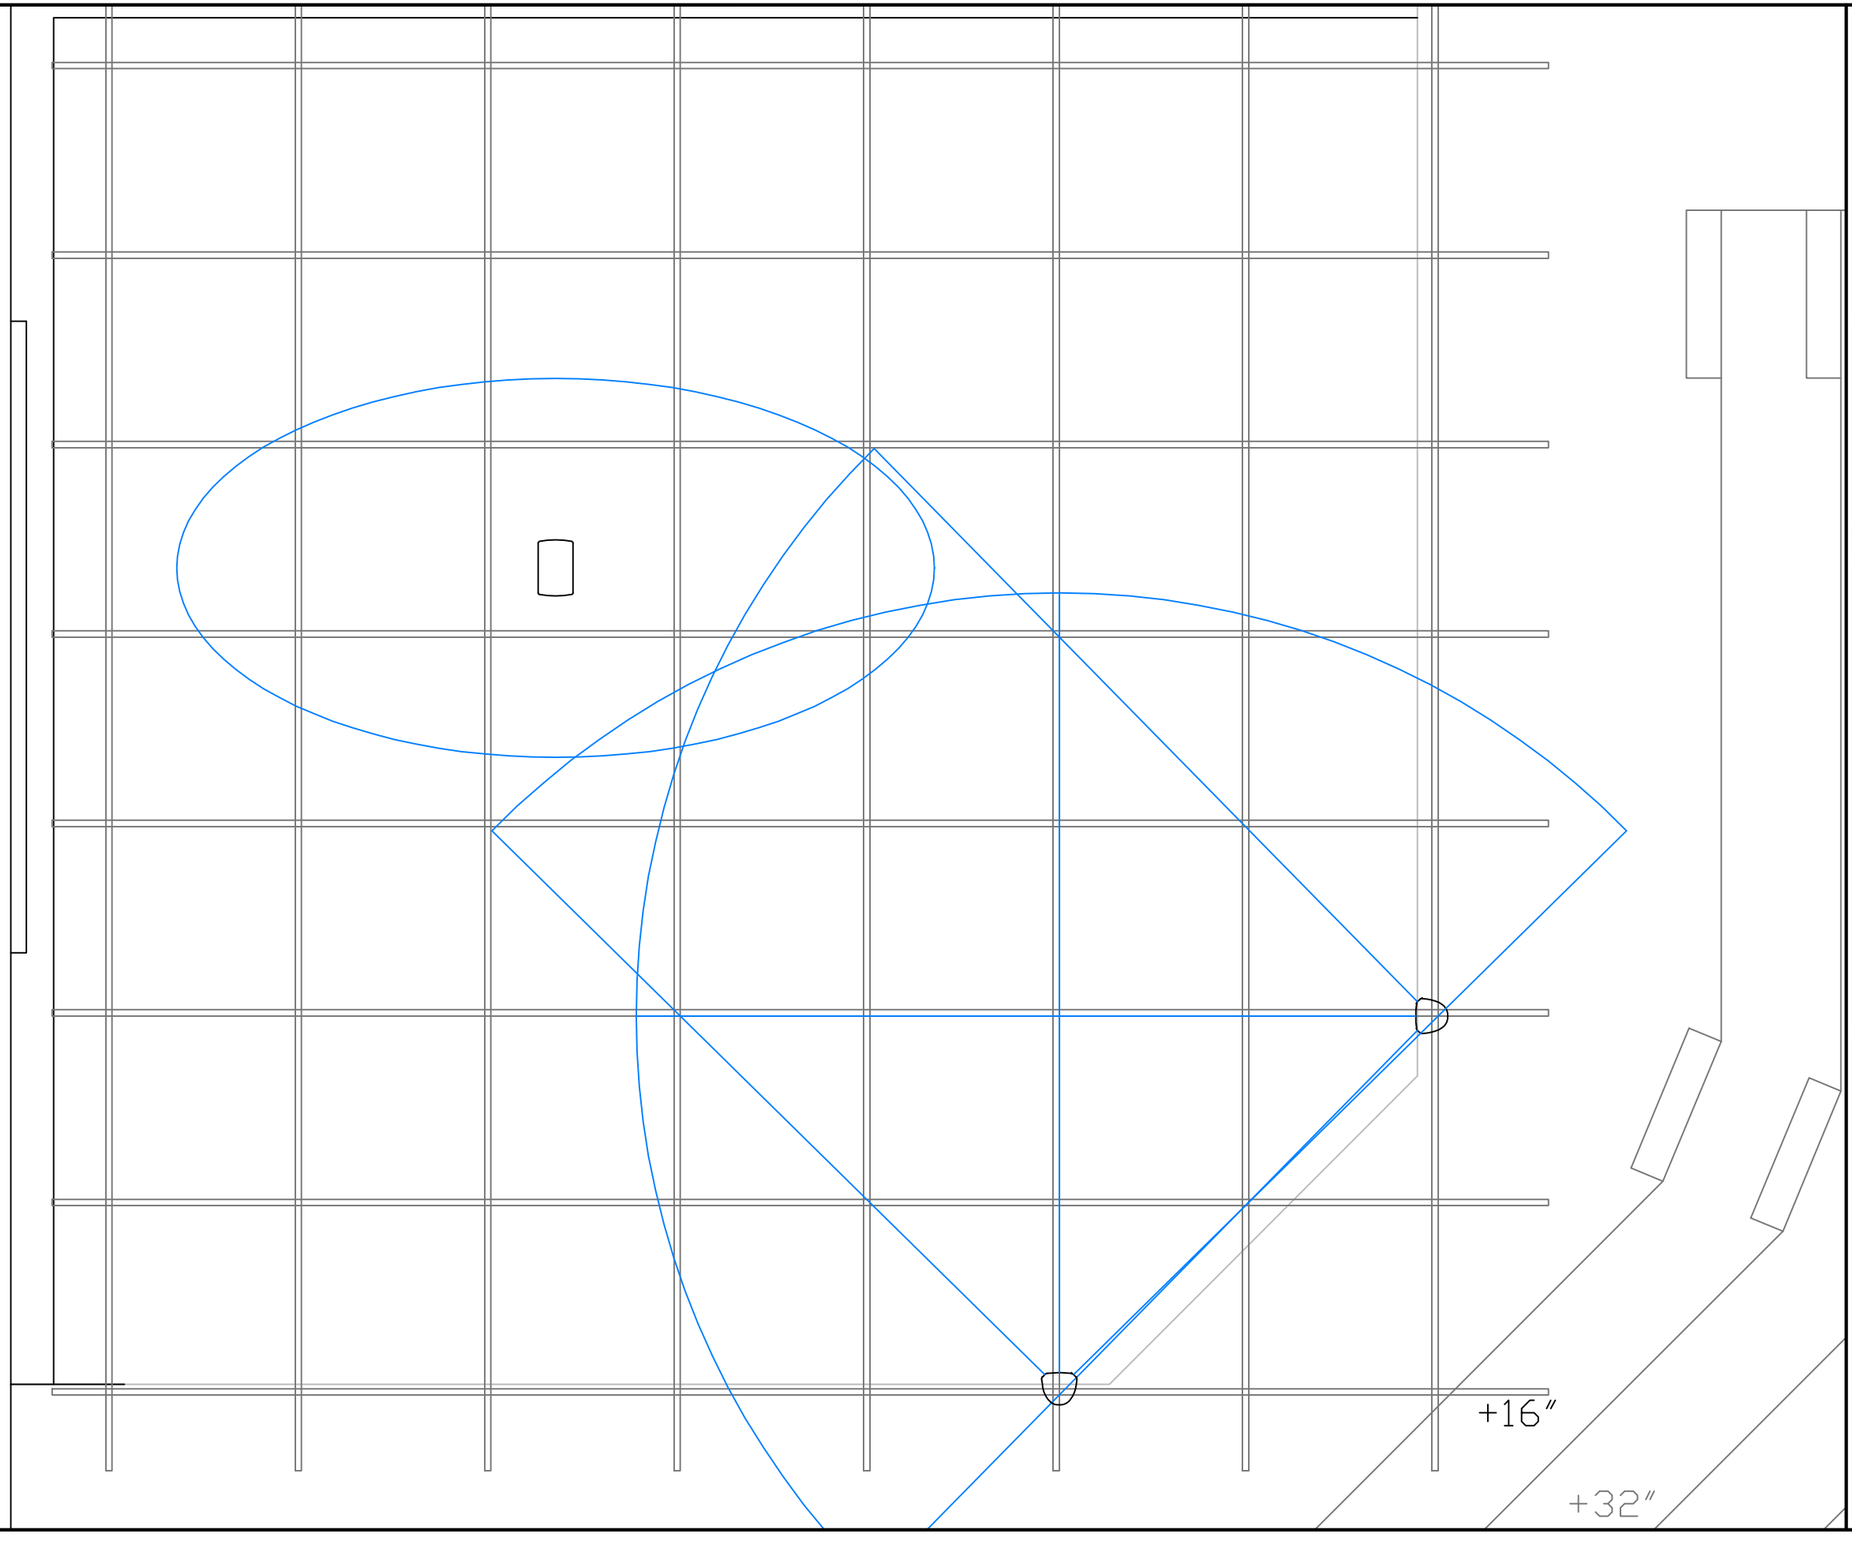

WEATHERVANE PLAYHOUSE

Sound Department

Ethan Brown
Sound Designer

Ethan Brown
Sound Mixer

Valerie Accetta
Director

Revision #: D	Date: June 25 2017

Key

- Mains
- House Delay
- Subwoofer
- Onstage Monitor
- Onstage Monitor Horizontally Rigged
- FX Speaker
- FX Speaker Horizontally Rigged

Mary K Booher Mainstage

South Pacific

Cast Mon Speaker Plot

Date	June 19 2017
Drawn By	Ethan Brown
Checked By	Ethan Brown

4/5

SCALE 1/4" = 1'